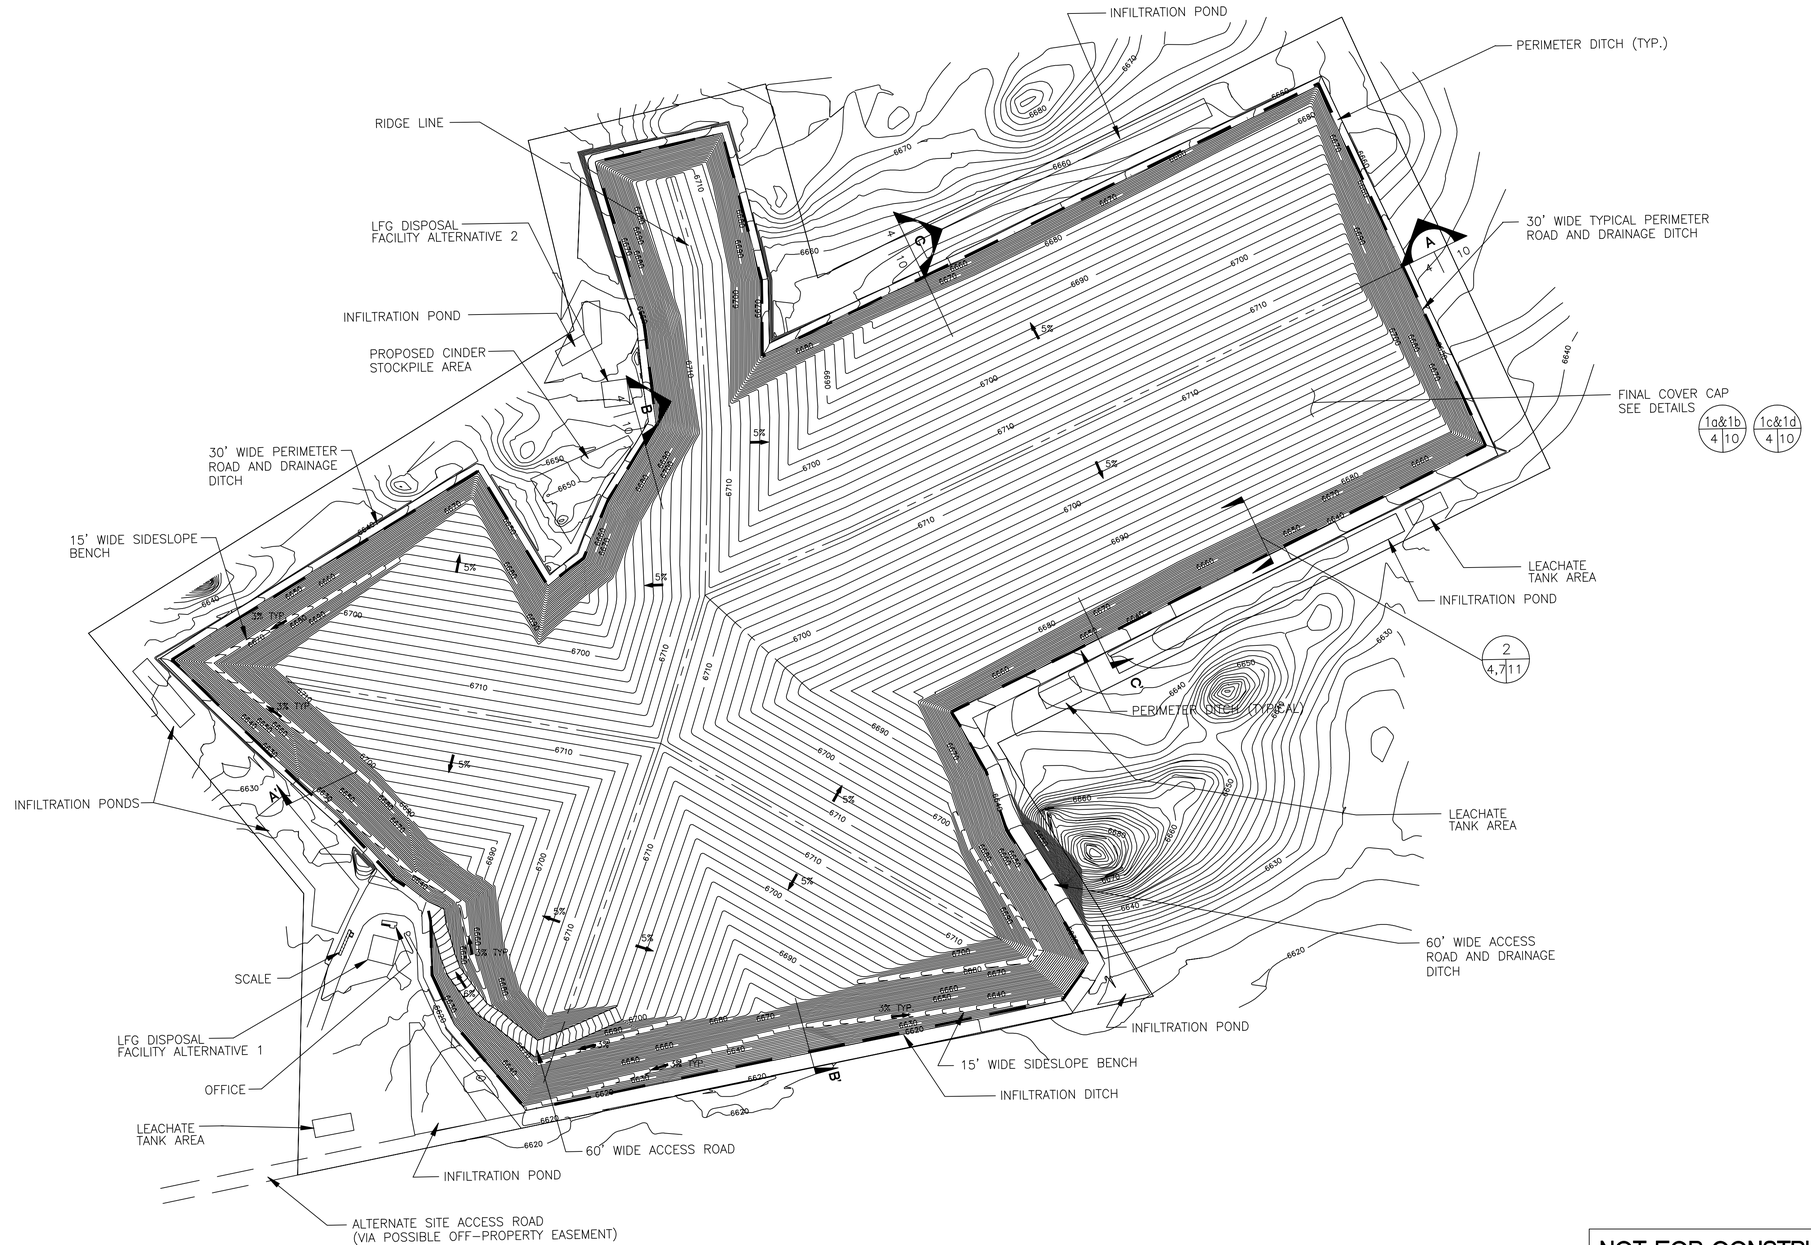

NOT FOR CONSTRUCTION

REV	DESCRIPTION OF REVISION	BY	DATE
△			
△			
△			
△			
△			
△			

Woodward-Clyde Consultants
Engineering & sciences applied to the earth & its environment
410 N. 44th St., Suite 350
Phoenix, AZ 85008

WARNING
0 1/2 1
IF THIS BAR DOES NOT MEASURE 1" THEN DRAWING IS NOT TO SCALE

DESIGNED	SM
DRAWN	EG
CHECKED	BH
PEER REVIEWED	LH
PROJECT MANAGER	DM
DATE	4/24/98

CINDER LAKE LANDFILL Flagstaff, Arizona

FINAL GRADING PLAN

REVISION △
PROJECT 934X246A
DRAWING 4

G:\934X246A\CIN2804.DWG