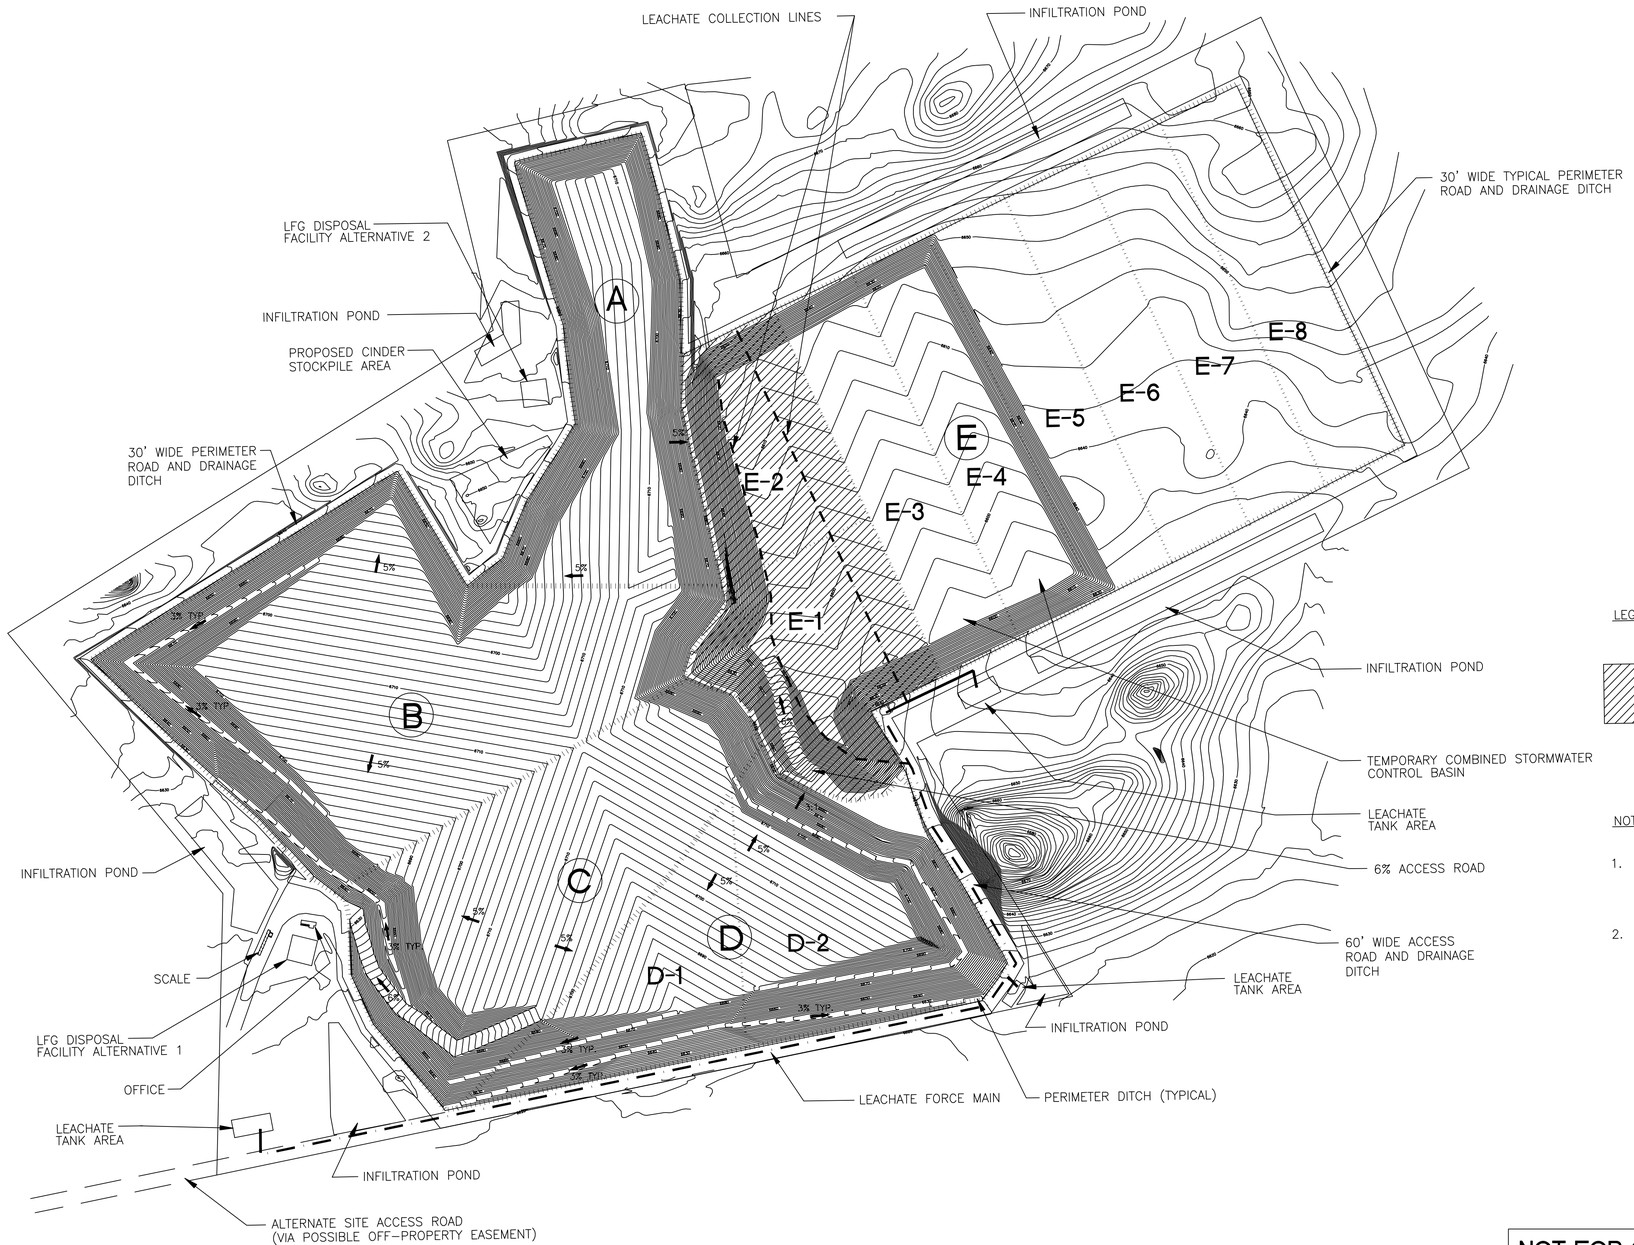

LEGEND:

LIMIT OF LINER (AREAS E-1 AND E-2)

NOTES:

1. CENTRAL LEACHATE COLLECTION SWALES FOR E-3 AND E-4 ARE TEMPORARILY CONNECTED AND USED FOR STORMWATER INFILTRATION/REMOVAL.
2. EXTENT OF EXCAVATION REPRESENTS CINDER AND DAILY COVER SOILS REQUIRED TO COMPLETE FILL AND FINAL COVER PORTIONS OF AREAS A, B, C, AND D.

NOT FOR CONSTRUCTION

REV	DESCRIPTION OF REVISION	BY	DATE
△			
△			
△			
△			
△			
△			

Woodward-Clyde Consultants
Engineering & sciences applied to the earth & its environment
410 N. 44th St., Suite 350
Phoenix, AZ 85008

WARNING
0 1/2 1
IF THIS BAR DOES NOT MEASURE 1" THEN DRAWING IS NOT TO SCALE

DESIGNED	SM
DRAWN	EG
CHECKED	BH
PEER REVIEWED	LH
PROJECT MANAGER	DM
DATE	4/24/98

CINDER LAKE LANDFILL Flagstaff, Arizona

INITIAL PHASE OF AREA E EXPANSION

REVISION △
PROJECT 934X246A
DRAWING 6

Q:\934X246A\CIN2006.DWG