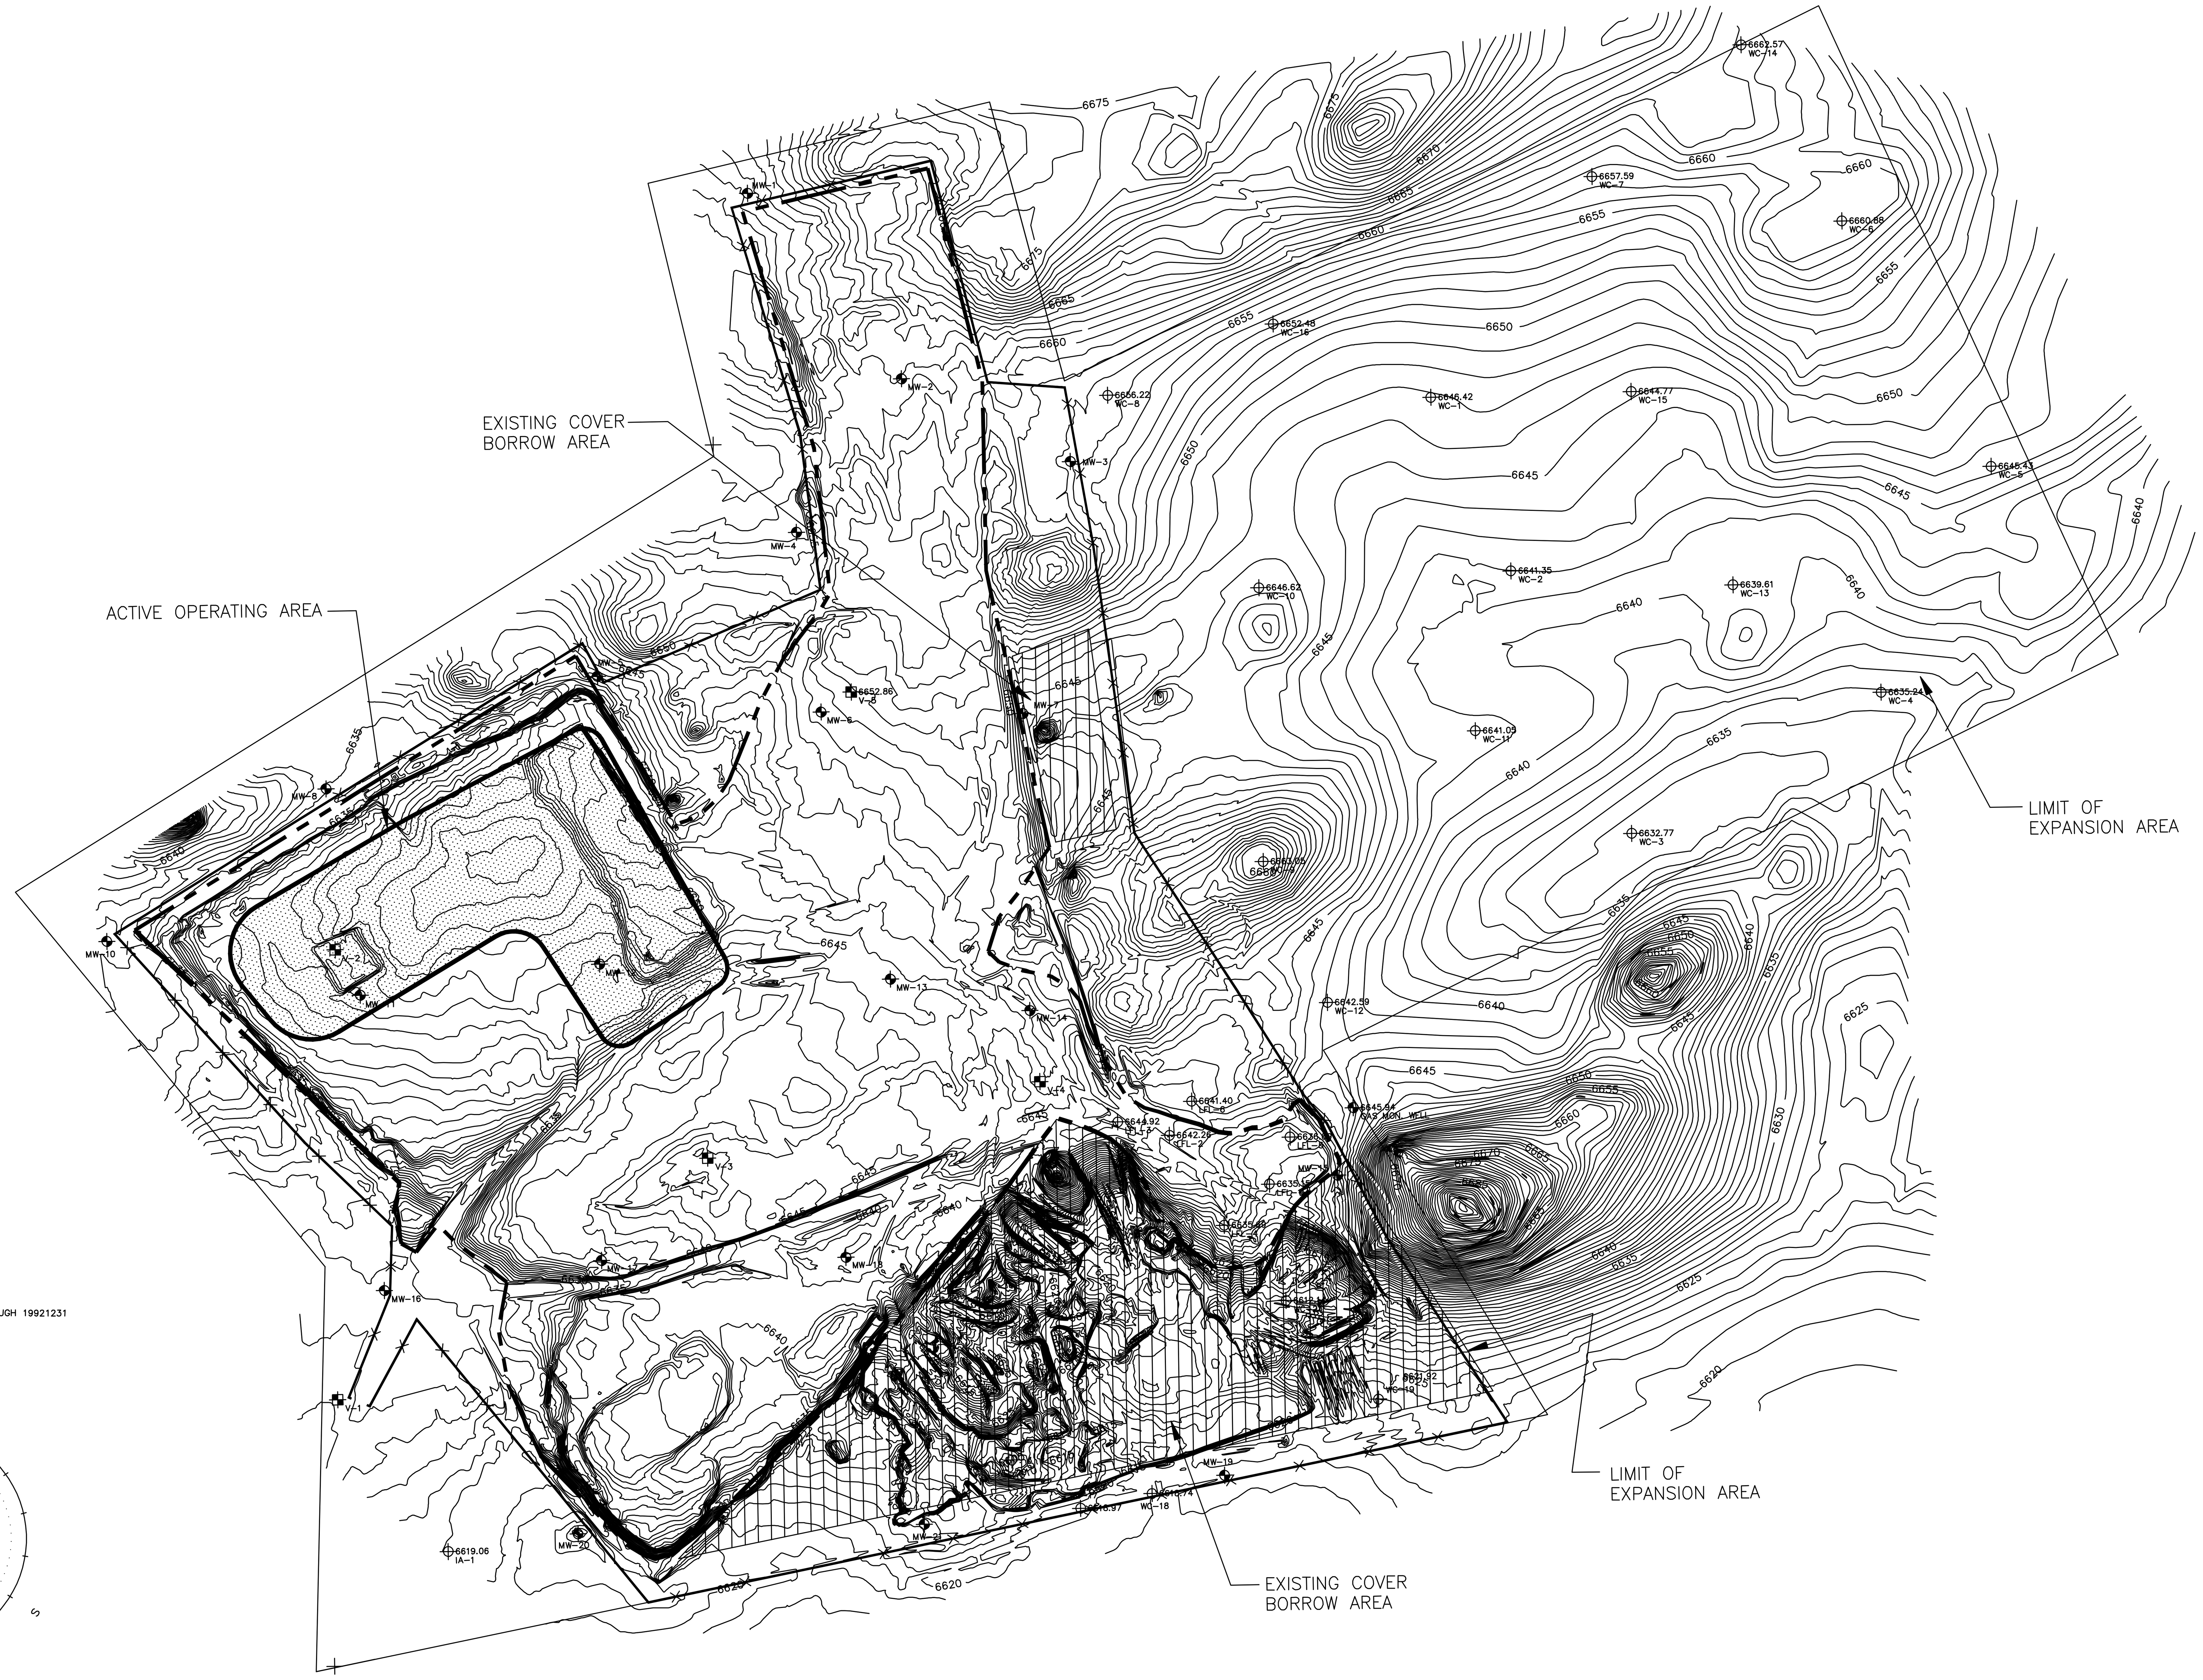


N

SCALE : 1 INCH=300 FEET
300 0 300

FLAGSTAFF, ARIZONA WIND ROSE DATES: 19840101 THROUGH 19921231

HOURS USED FOR WIND ROSE ("1" – USED, "0" – NOT USED)

0 6 12 18 23 ( L.S.T. )

111111111111111111111111

TOTAL NUMBER OF OBSERVATIONS USED: 76831
HOURLY WIND STATISTICS FOR THE PERIOD 840101–921231
DATES USED: 0101 – 1231
SPEED CATEGORIES: 0–5.5 "CALM", 5.5–10.5 mph, ETC




NOTE: WIND ROSE REPRODUCED FROM DATA OBTAINED FROM WESTERN REGIONAL CLIMATE CENTER.

WIND ROSE
ANNUAL DATA

BENCHMARK: V–1 VADOSE ZONE MONITORING WELL.
STEEL CASING IN CEMENT SLAB.
NORTHING – 7,332.20
EASTING – 10,963.05
ELEVATION 6624.0
LOCATED 2,824.12' S19°49'51"E FROM
BLM CAP (1966) AT SW COR SEC 2

**NOT FOR CONSTRUCTION**
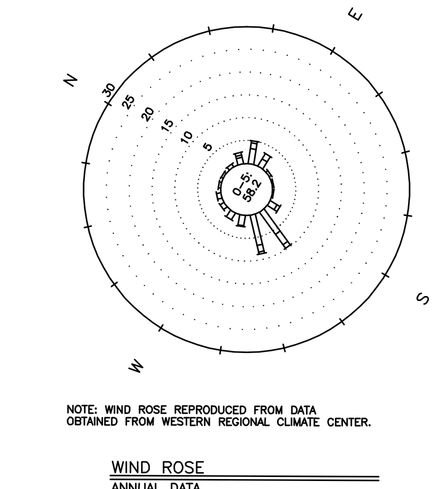
| REV | DESCRIPTION OF REVISION | BY | DATE |
|---|---|---|---|
| △ | | | |
| △ | | | |
| △ | | | |
| △ | | | |
| △ | | | |
| △ | | | |

Woodward-Clyde Consultants
Engineering & sciences applied to the earth & its environment
410 N. 44th St., Suite 350
Phoenix, AZ 85008

WARNING
0 1/2 1
IF THIS BAR DOES NOT MEASURE 1" THEN DRAWING IS NOT TO SCALE

DESIGNED SM
DRAWN EG
CHECKED BH
PEER REVIEWED LH
PROJECT MANAGER DM
DATE 4/24/98

CINDER LAKE LANDFILL Flagstaff, Arizona

EXISTING SITE PLAN

REVISION △
PROJECT 934X246A
DRAWING 2

Q:\934X246A\CIN2001.DWG